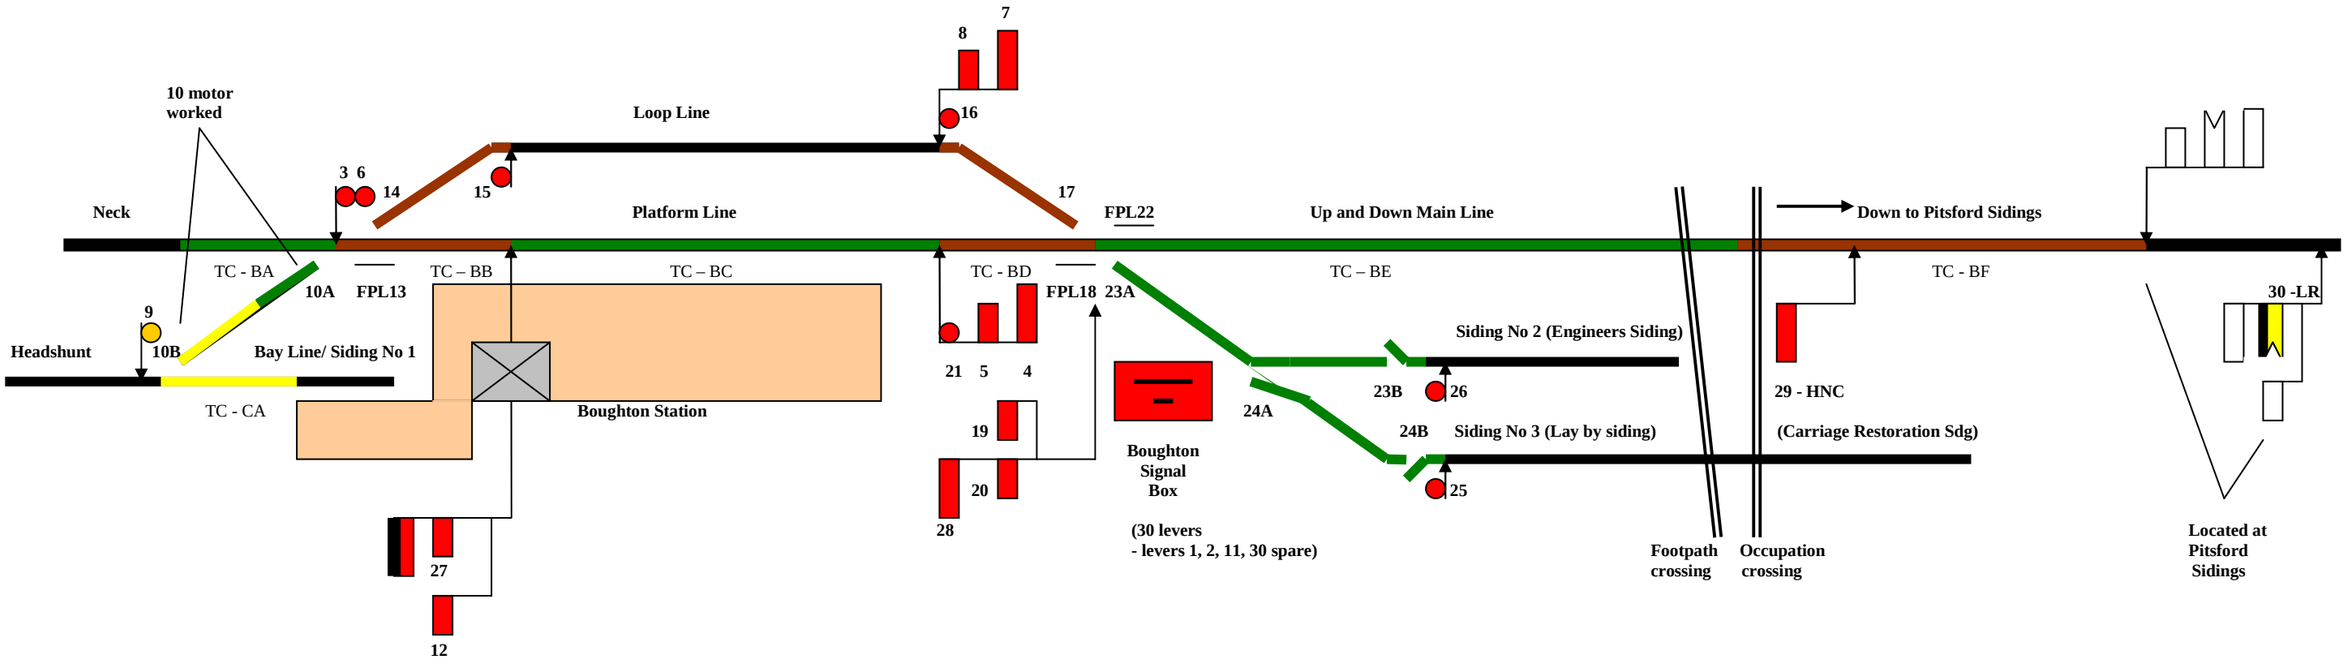BOUGHTON SIGNAL BOX